


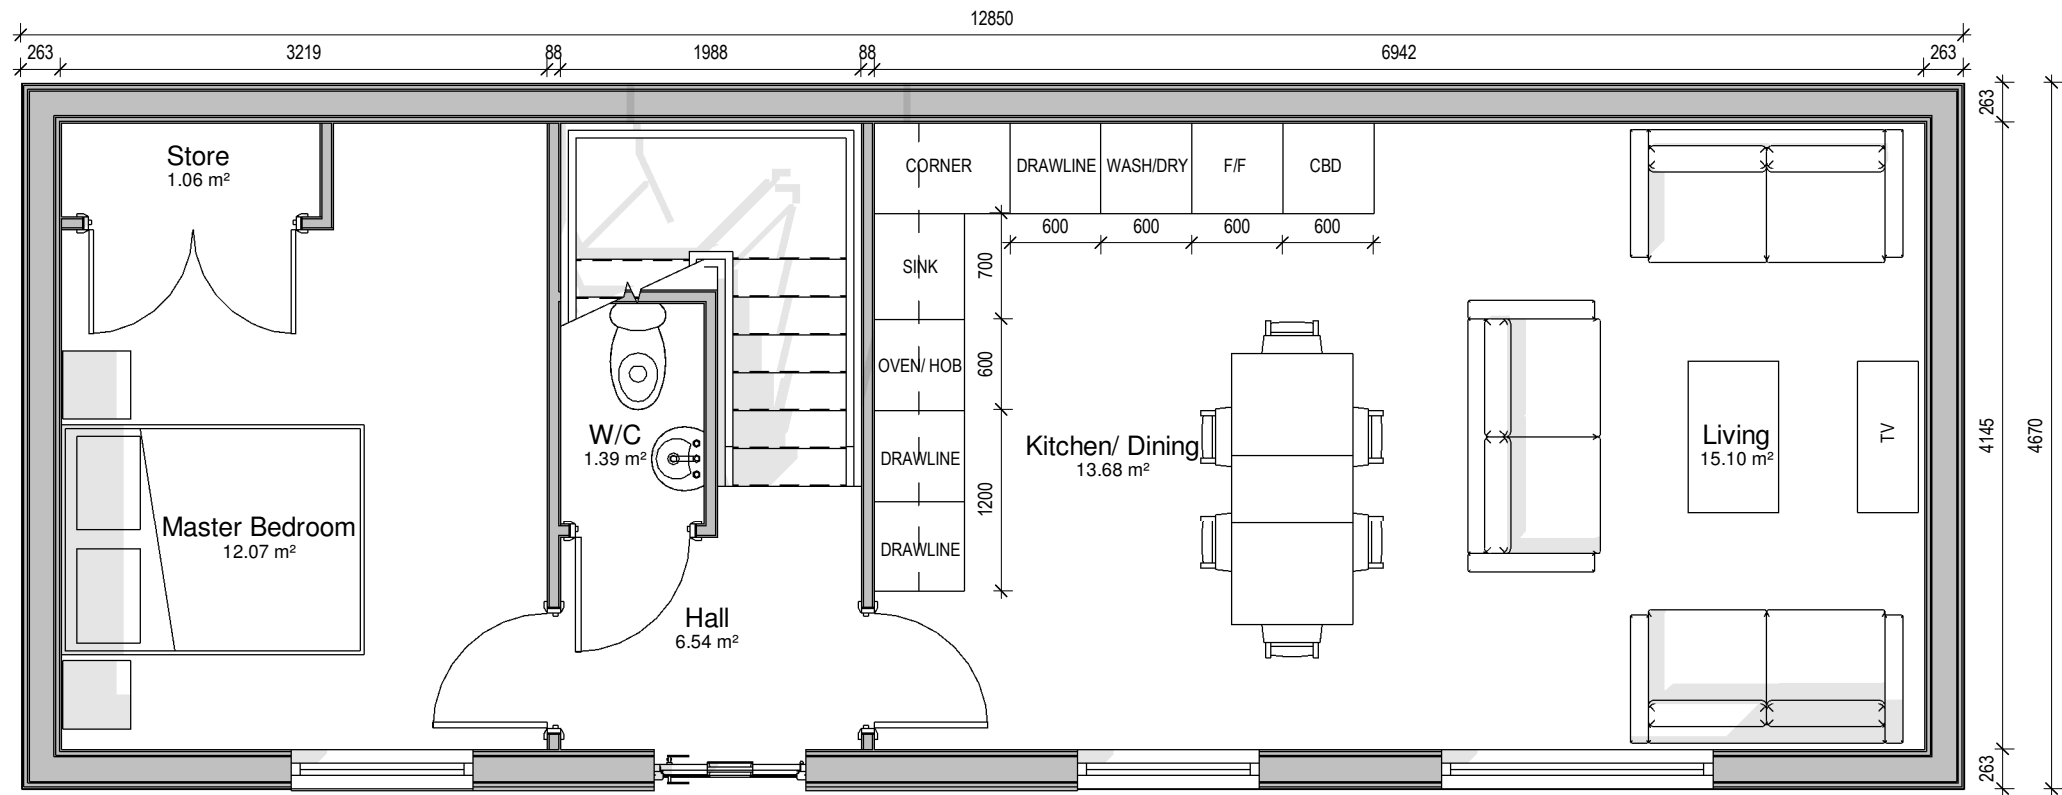


Area Schedule (GIA)		
Level	Name	Area
Level 00	Area	51.09 m²
Level 01	Area	51.09 m²
Grand total: 2		102.18 m²

Room Schedule			
Name	Level	Number	Area
Hall	Level 00	11	6.54 m²
Kitchen/ Dining	Level 00	13	13.68 m²
Living	Level 00	12	15.10 m²
Master Bedroom	Level 00	9	12.07 m²
Store	Level 00	8	1.06 m²
W/C	Level 00	10	1.39 m²
Bathroom	Level 01	3	4.52 m²
Bedroom 2	Level 01	5	13.34 m²
Bedroom 3	Level 01	2	13.41 m²
Landing	Level 01	6	11.11 m²
Store	Level 01	1	1.32 m²
Store	Level 01	4	0.43 m²
Study Area	Level 01	7	5.10 m²

1 Level 00 General Arrangement

1 : 50

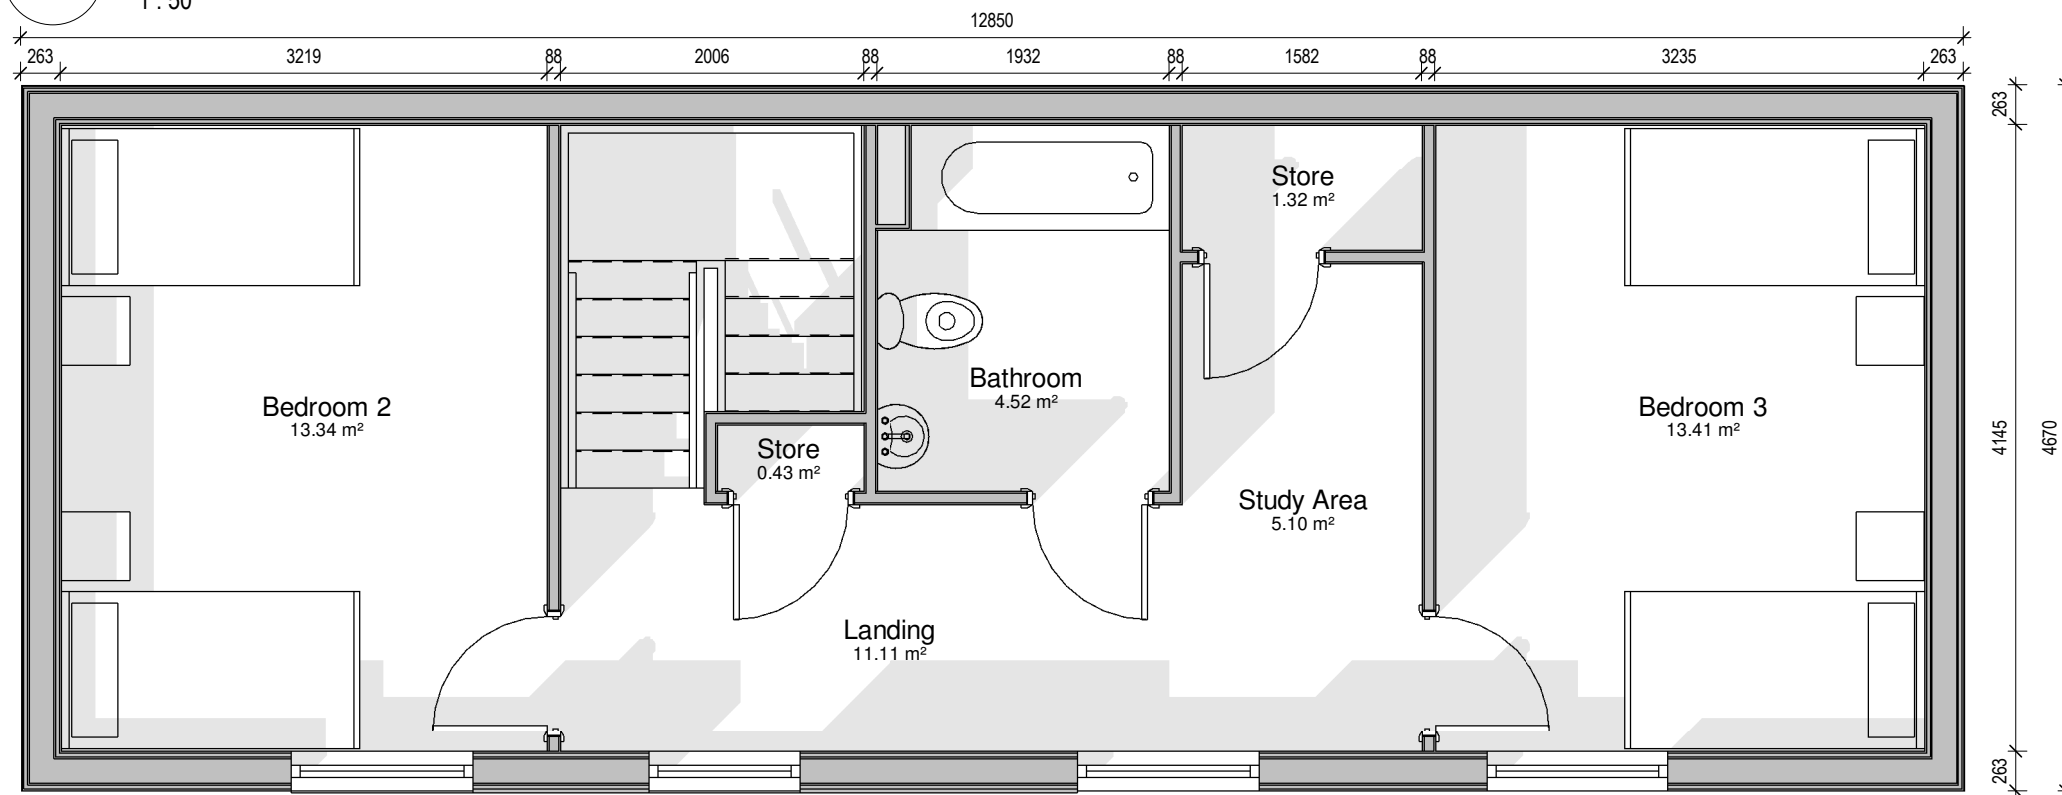

2 Level 01 General Arrangement

1 : 50

PROJECT ETOTIA SHALL HAVE NO RESPONSIBILITY FOR ANY USE MADE OF THIS DOCUMENT OTHER THAN FOR THAT WHICH IT WAS PREPARED AND ISSUED.

ALL DIMENSIONS SHOULD BE CHECKED ON SITE.

DO NOT SCALE FROM THIS DRAWING.

NOTES

P01	Issued as approved	BH	RT	29/09/26
REVISION	DESCRIPTION	DRAWN	CHECKED	DATE

Head Office
Milbank Tower,
London, SW1P 4QP



www.projectetopia.com

Pathway Housing

JOB NUMBER ###	PLOT #	SCALE @ A3 1 : 50	SUITABILITY
-------------------	--------	----------------------	-------------

3B6P NDSS
General Arrangement

DRAWING NO. PAT-ETO-3B6P-XX-DR-Y-210006	REVISION P01
--	-----------------